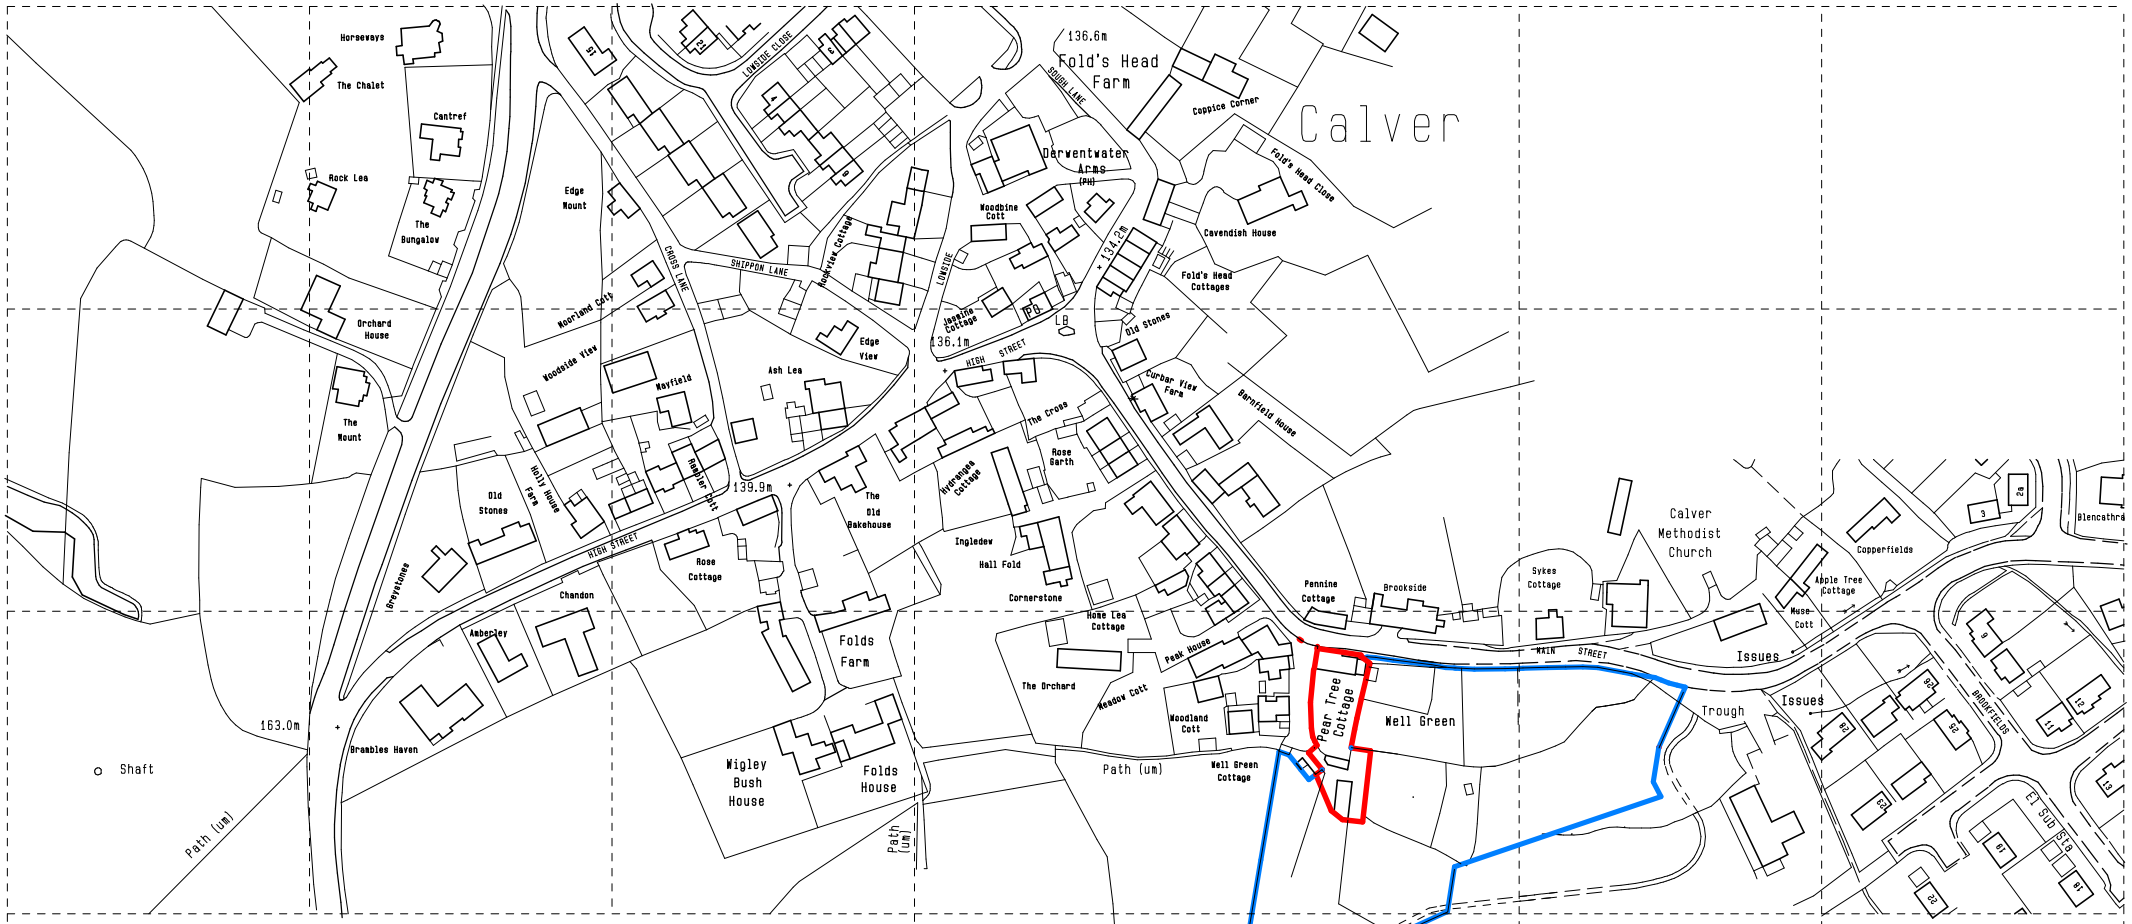

SITE LOCATION PLAN scale 1 : 2500

PROPOSED REPLACEMENT STORE
AT PEAR TREE COTTAGE,
MAIN STREET, CALVER
FOR MR & MRS CLAYTON

DRG. NO. 1763-SL - 3